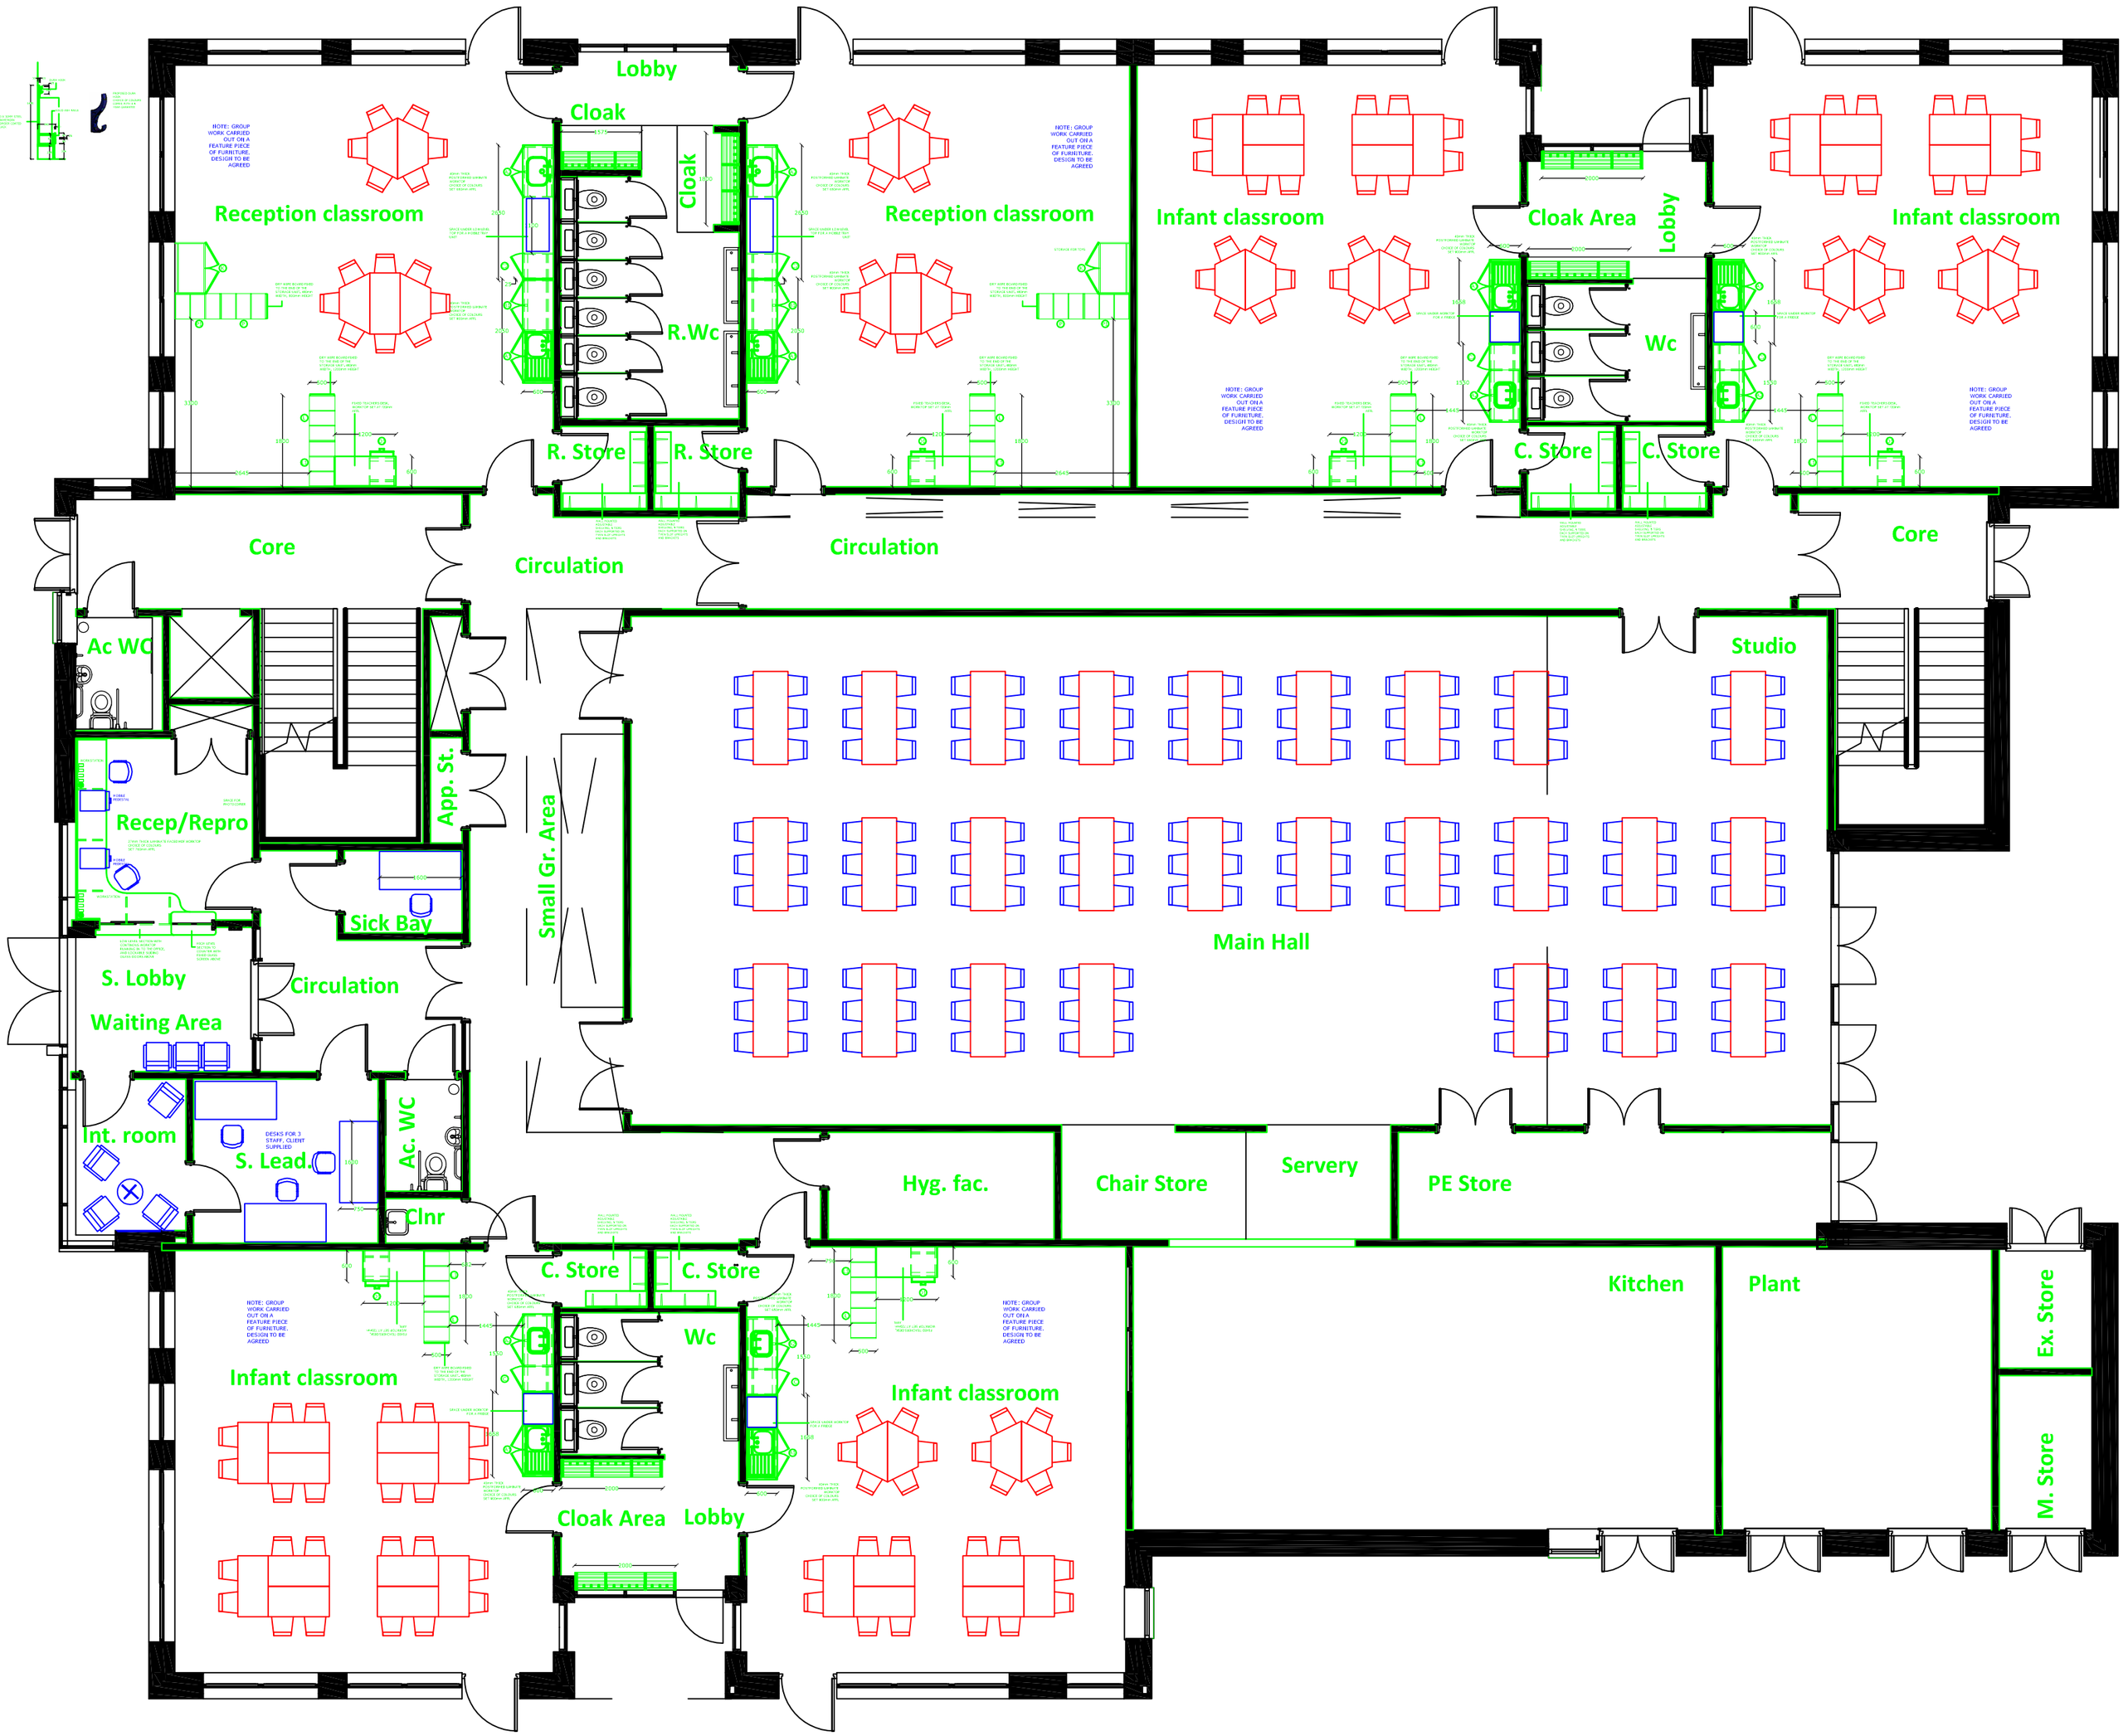

A2

FURNITURE KEY:

A,A1,A2 - LOCKABLE DOUBLE SINK BASE CUPBOARD WITH 1 ADJUSTABLE SHELF, 1000mm WIDTH, DEPTH & HEIGHT TO SUIT WORKTOP. 432mm INTERNAL DEPTH

B,B1 - LOCKABLE DOUBLE BASE CUPBOARD WITH 1 ADJUSTABLE SHELF, 1000mm WIDTH, DEPTH & HEIGHT TO SUIT WORKTOP. 432mm INTERNAL DEPTH

C,C1,C2 - LOCKABLE SINGLE BASE CUPBOARD WITH 1 ADJUSTABLE SHELF, 500mm WIDTH, DEPTH & HEIGHT TO SUIT WORKTOP. 432mm INTERNAL DEPTH

D,D1 - 3 DRAWER UNIT, BOTTOM FILING DRAWER WITH TWO SHALLOW ONES ABOVE, ALL LOCKABLE

E - FIXED TRIPLE TRAY UNIT, TO INCLUDE 18nR SHALLOW GRATNELL TRAYS, 1042mm WIDTH, DEPTH & HEIGHT TO SUIT WORKTOP

F - 4 DRAWER UNIT, 400mm WIDTH, DEPTH & HEIGHT TO SUIT WORKTOP

G - DOUBLE WALL CUPBOARD WITH 1 ADJUSTABLE SHELF, 1000mm WIDTH, 300mm DEPTH, 720mm HEIGHT. 262mm INTERNAL DEPTH

H - SINGLE WALL CUPBOARD WITH 1 ADJUSTABLE SHELF, 600mm WIDTH, 300mm DEPTH, 720mm HEIGHT. 262mm INTERNAL DEPTH

H1 - SINGLE WALL CUPBOARD WITH 1 ADJUSTABLE SHELF, 500mm WIDTH, 300mm DEPTH, 720mm HEIGHT. 262mm INTERNAL DEPTH

K - STORAGE CUPBOARD WITH 2 ADJUSTABLE SHELVES, 1000mm WIDTH, 900mm HEIGHT, 600mm DEPTH. 532mm INTERNAL DEPTH

L - OPEN BOX STORAGE UNIT WITH 9 EQUAL SIZED BAYS, ACCESSIBLE FROM BOTH SIDES, 900mm WIDTH, 500mm DEPTH, 1500mm HEIGHT

L1 - OPEN BOX STORAGE UNIT WITH 9 EQUAL SIZED BAYS, ACCESSIBLE FROM BOTH SIDES, 6Nr BAYS AT THE DESK END TO BE BLANKED OFF FROM ONE SIDE. 900mm WIDTH, 500mm DEPTH, 1500mm HEIGHT

M - TALL STORAGE CUPBOARD WITH 4 ADJUSTABLE SHELVES, 1000mm WIDTH, 400mm DEPTH, 2400mm HEIGHT. 382mm INTERNAL DEPTH. GLOSS WHITE LAMINATE DOORS TO ACT AS DRY WIPE BOARD

N & O - 3 PART FREESTANDING MEETING TABLE, ENOUGH FOR 16Nr SEATS. OVERALL SIZE 3900mm LENGTH, 1200mm WIDTH, 750mm HEIGHT

P - OPEN BOX STORAGE UNIT WITH 6 EQUAL SIZED BAYS, ACCESSIBLE FROM BOTH SIDES, 900mm WIDTH, 500mm DEPTH, 900mm HEIGHT

P1 - OPEN BOX STORAGE UNIT WITH 6 EQUAL SIZED BAYS, ACCESSIBLE FROM BOTH SIDES, 4Nr BAYS AT THE DESK END TO BE BLANKED OFF FROM ONE SIDE. 900mm WIDTH, 500mm DEPTH, 900mm HEIGHT

CABLE TRAY

CABLE MANAGEMENT SOCKET

NEW LOOSE BY SCHOOL

LEGACY FURNITURE

FITTED BY HTQ

AMENDMENT	ISSUE	DATE
AFTER JULY MEETING	A	14.09.15

Project
NEW BUILD

Title
GROUND FLOOR ROOMS

Client
OAKFIELD SCHOOL

Dwg No.	Scale
5061-002	1/100
Date: 14.07.15	Drawn By: LT

EXCLUSIVE HTQ LTD

Unit 9A
Butts Pond Industrial Estate
Sturminster Newton, Dorset DT10 1AZ
T: 01258 472001
F: 01258 473884
E: sales@exclusive-furniture.co.uk
W: www.exclusive-furniture.co.uk